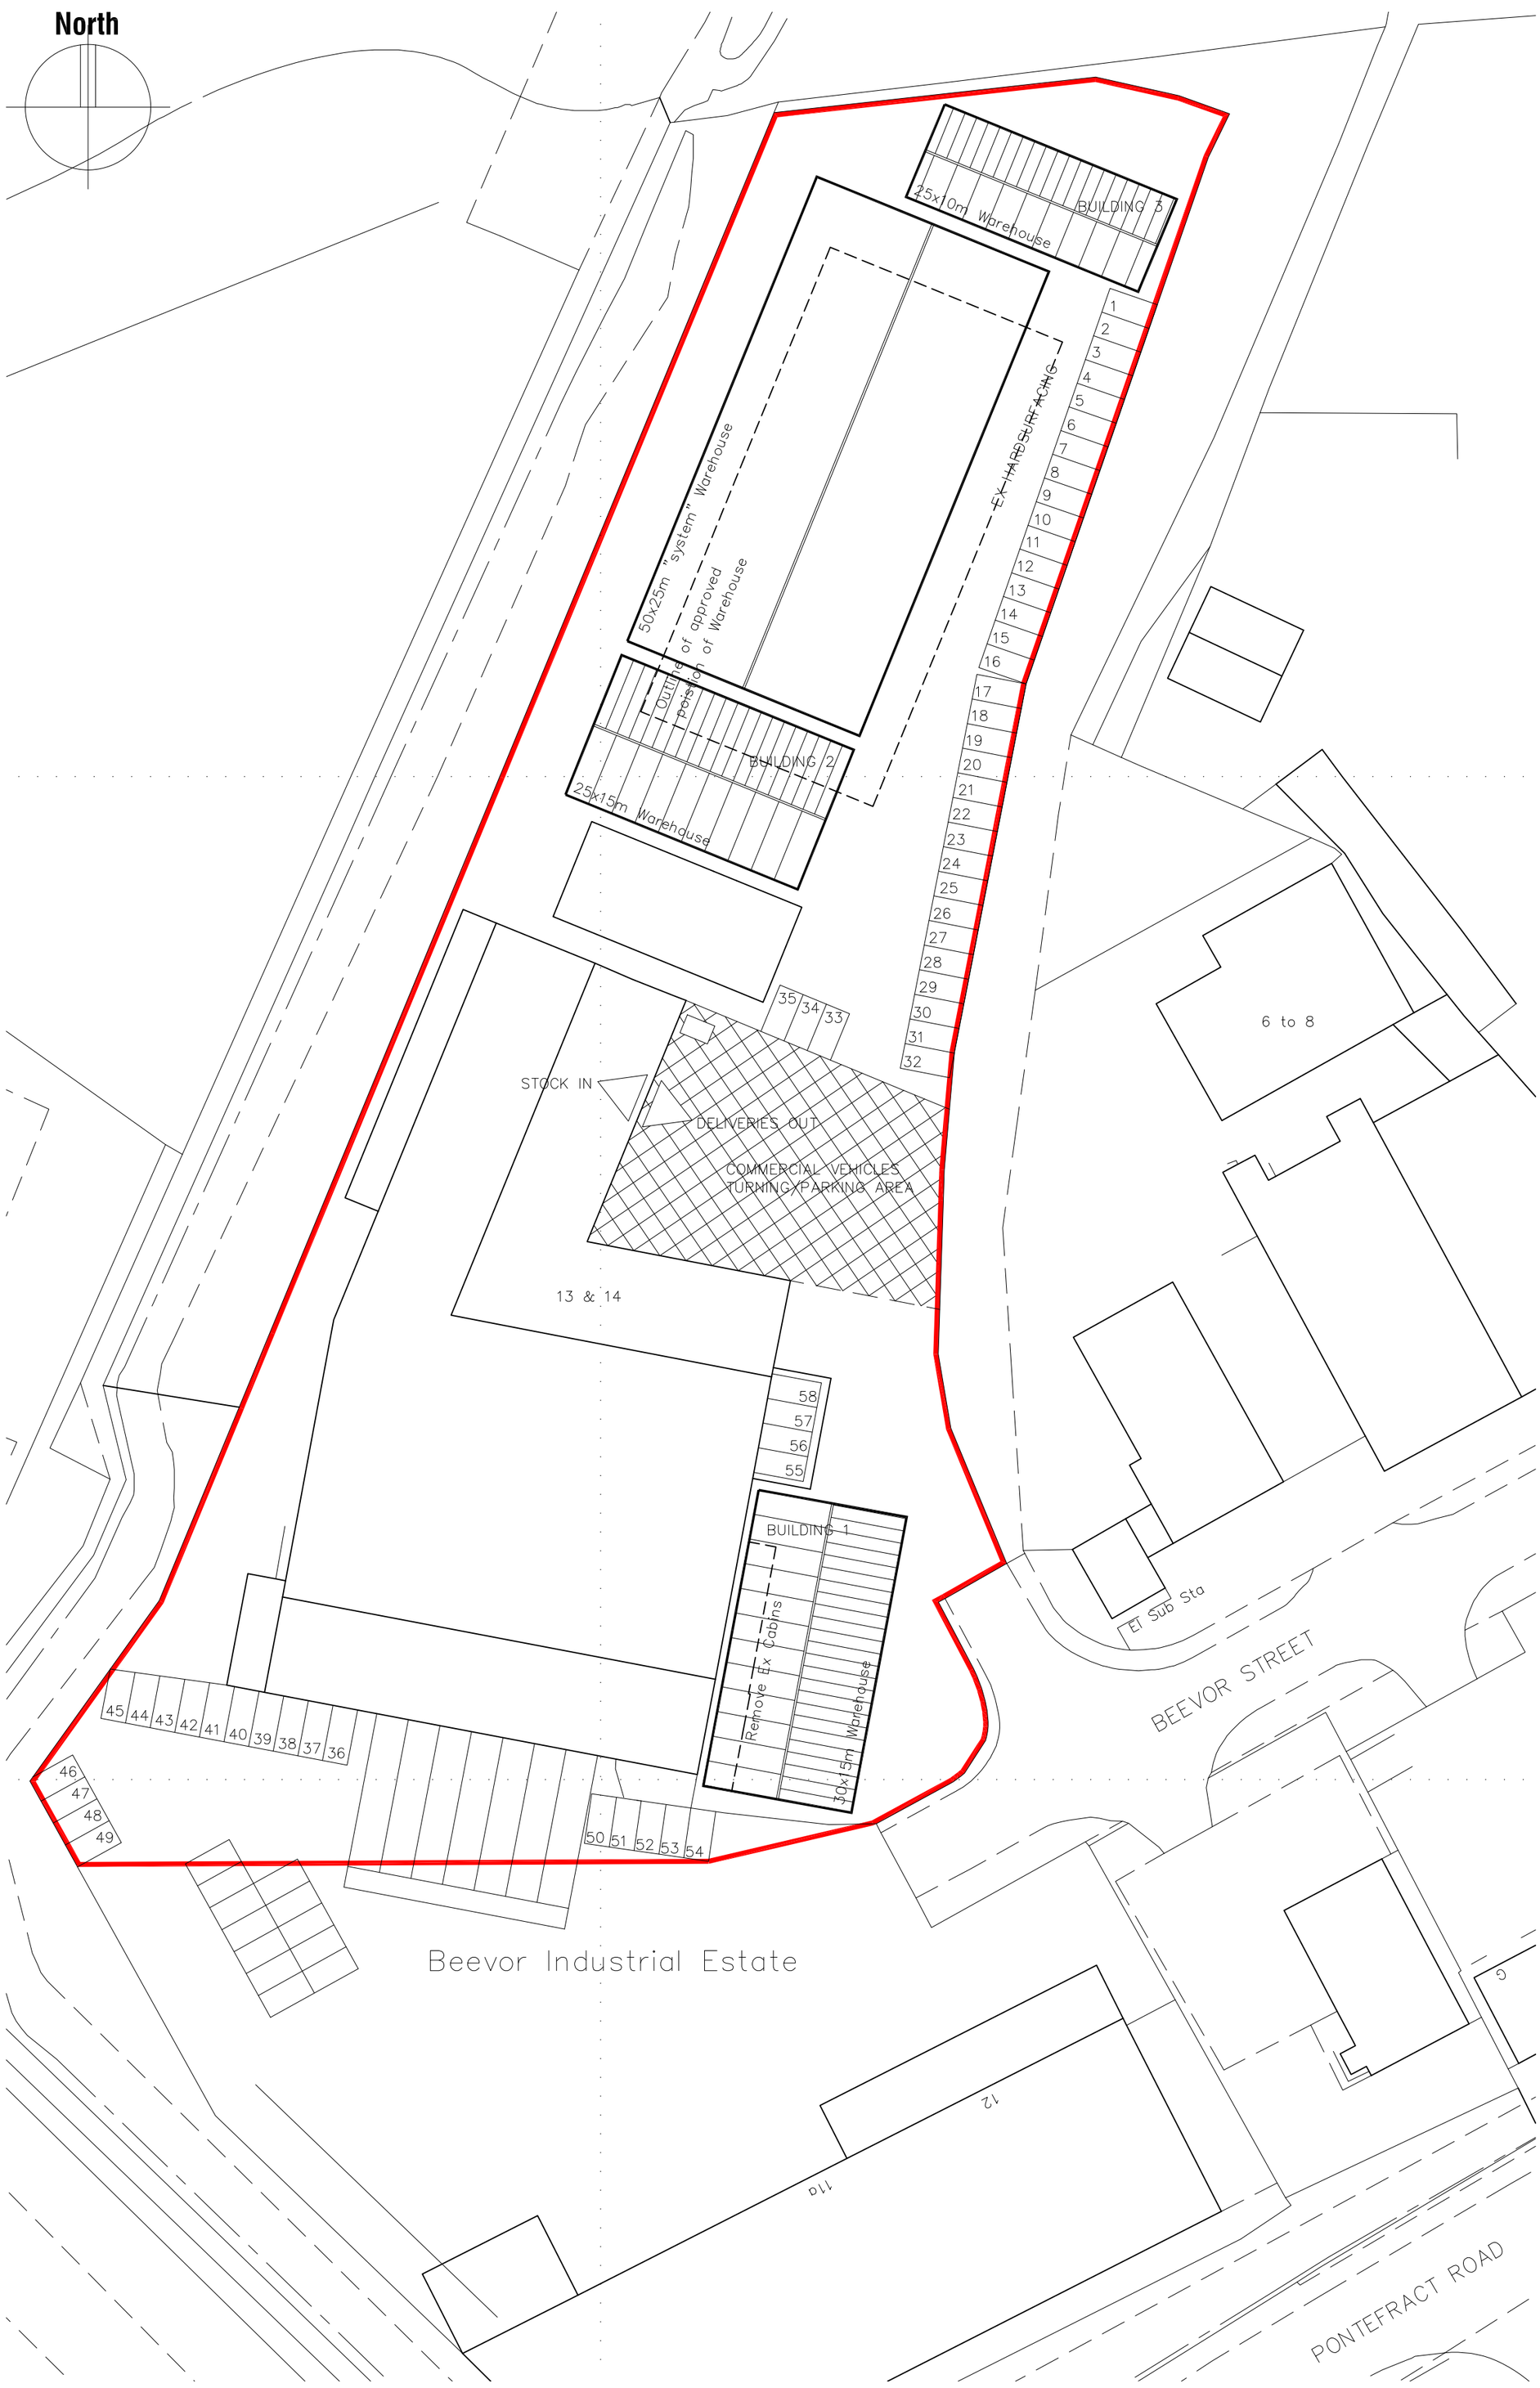

Revision	Date.	Description.
-	--/--/----	-

13/14 BEEVOR STREET,
BEEVOR STREET IND EST,
BARNSLEY, S71 1HN.

BLOCK PLAN

Building Design Services

JE Architectural Ltd
23 Windmill Road, Wombwell,
Barnsley, S73 8PW.
Tel: 01226 754507
Email: jealtd@virginmedia.com

This drawing and the copyright is the Architectural Company's property and maybe used or reproduced only by agreement. All Dimensions in Millimetres unless specified otherwise and subject to verification on site.

Ref: 202414	Date: DEC 2024
Scale: 1:500 @ A2	Drwg No: 01

0 cm 2 cm 4 cm 6 cm